ESTIMATE FOR PROVIDING AND LAYING OF 200mm DI FEEDER MAIN AND 100 mm DI DISTRIBUTION LINE OF 4" DIA MISSING LINE AT 4th CROSS TO SUNDAR COMPOUND NTY LAYOUT COMING UNDER GN S/Stn OF SW-3 SUB-DIVISION.

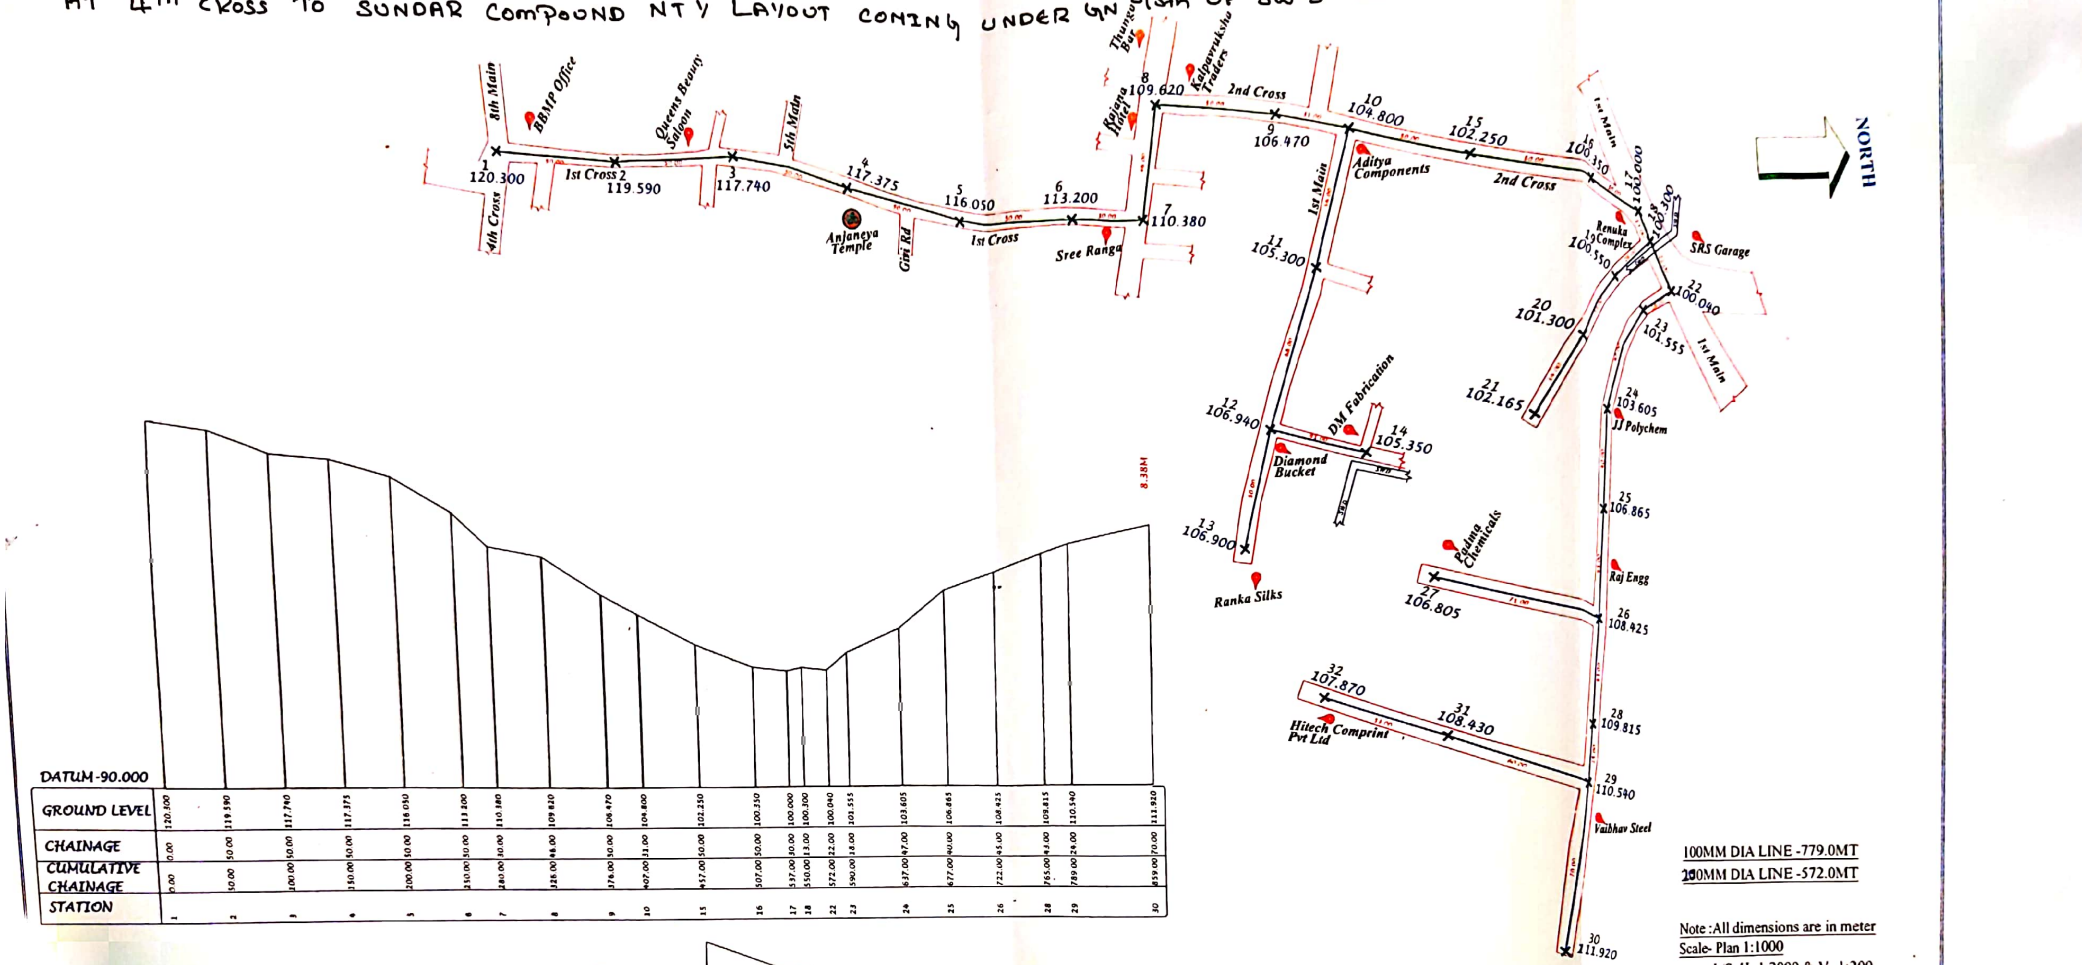

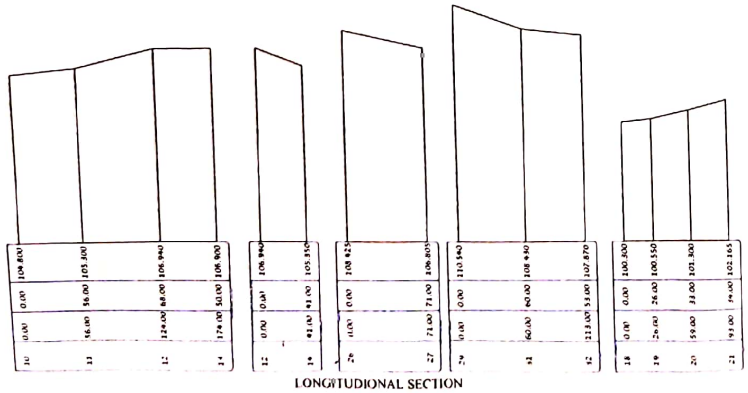

100MM DIA LINE -779.0MT
150MM DIA LINE -572.0MT

Note :All dimensions are in meter
Scale- Plan 1:1000
L/S, H- 1:2000 & V- 1:200

INDEX

ROAD
DRAIN
100MM DIA CI LINE
150MM DIA DI LINE

BANGALORE WATER SUPPLY AND SEWERAGE BOARD

WORK OF PROVIDING AND LAYING 100MM &150MM DIA DI WATER LINE 8TH MAIN NEAR BBMP OFFICE AVALAHALLI MUNESHWARA BLOCK TO SUNDER INDUSTRIAL NEW TIMBER YARD LAYOUT COMING UNDER NAGENDRA BLOCK S STN.

Island Surveyors

AE(GN)

AEE(SW-3)

[EE(SW-1)]

Scanned with OKEN Scanner